

PLOT NO: 134

80'-0"

45'-0"

25'-0"

OFFICE INTERACTION GARDEN
UNDERGROUND BIO SEPTIC TANK

40 FEET LAYOUT ROAD

GATE WICKET
ENTRY VEHICLE

PLOT NO: 136

CLIENT:-

PROPOSED G+2 RESIDENCE FOR Mr. RAJESH


PLOT NO: 135, @ S.M.GARDENS PHASE-01,
PARIPOORNA ESTATES EXTN, KOVAIPUDUR TALUK, COIMBATORE DISTRICT.

DRAWING:-

GROUND FLOOR PLAN

DATE:- 23:02:2022

SCALE = 1"=4'0"

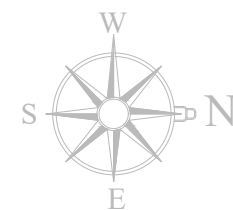

ARCHITECT :

Ar.RAJADURAI


Mob: +971501789669
E.Mail : raj2rai@gmail.com

AREA CALCULATION:

	SQ.FT
GROUND FLOOR BUILT-UP AREA	1415
FIRST FLOOR BUILT-UP AREA	1265
SECOND FLOOR BUILT-UP AREA	1120
HEADROOM BUILT-UP AREA	190
CAR PORTICO AREA	365
UG BIO SEPTIC TANK AREA (10'X6'X8')	114
UG WATER TANK AREA	114
COMPOUND WALL (6'0" high)	242 RF.

PLOT NO: 134

80'-0"

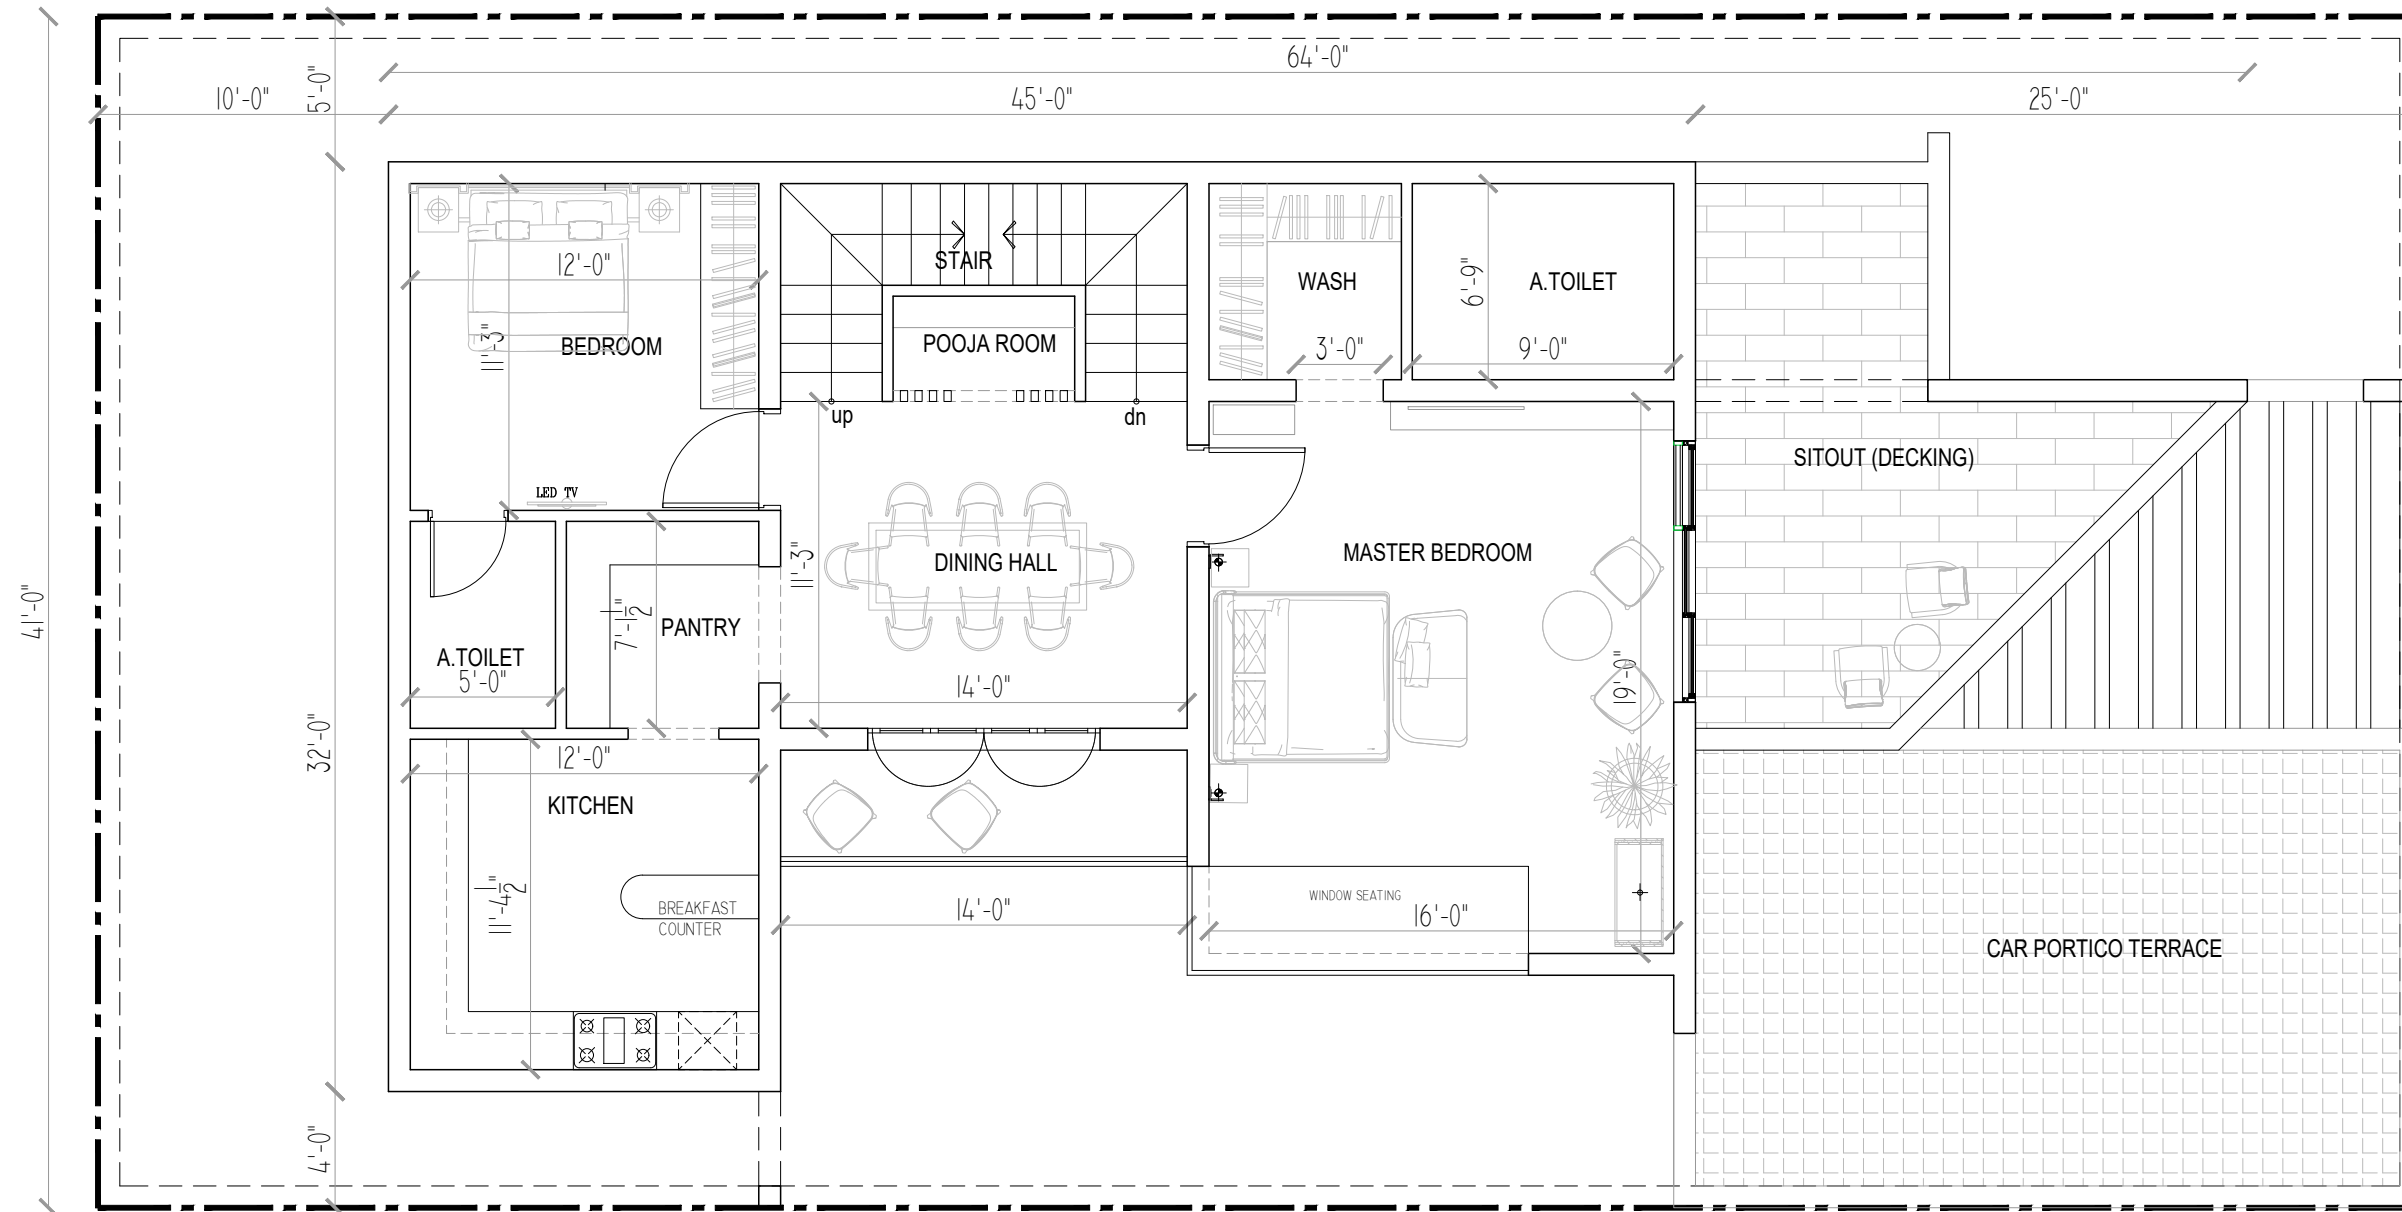

PLOT NO: 136

CLIENT:-

PROPOSED G+2 RESIDENCE FOR Mr. RAJESH


PLOT NO: 135, @ S.M.GARDENS PHASE-01,
PARIPOORNA ESTATES EXTN, KOVAIPUDUR TALUK, COIMBATORE DISTRICT.

DRAWING:-

FIRST FLOOR PLAN

DATE:- 23:02:2022

SCALE = 1"=4'0"

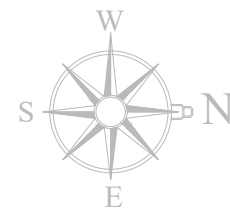

ARCHITECT :

Ar.RAJADURAI


Mob: +971501789669
E.Mail : raj2rai@gmail.com

AREA CALCULATION:

	SQ.FT
GROUND FLOOR BUILT-UP AREA	1415
FIRST FLOOR BUILT-UP AREA	1265
SECOND FLOOR BUILT-UP AREA	1120
HEADROOM BUILT-UP AREA	190
CAR PORTICO AREA	365
SEPTIC TANK AREA (10'X6'X8')	114
WATER TANK AREA	114
COMPOUND WALL (6'0" high)	242 RF.

PLOT NO: 134

80'-0"

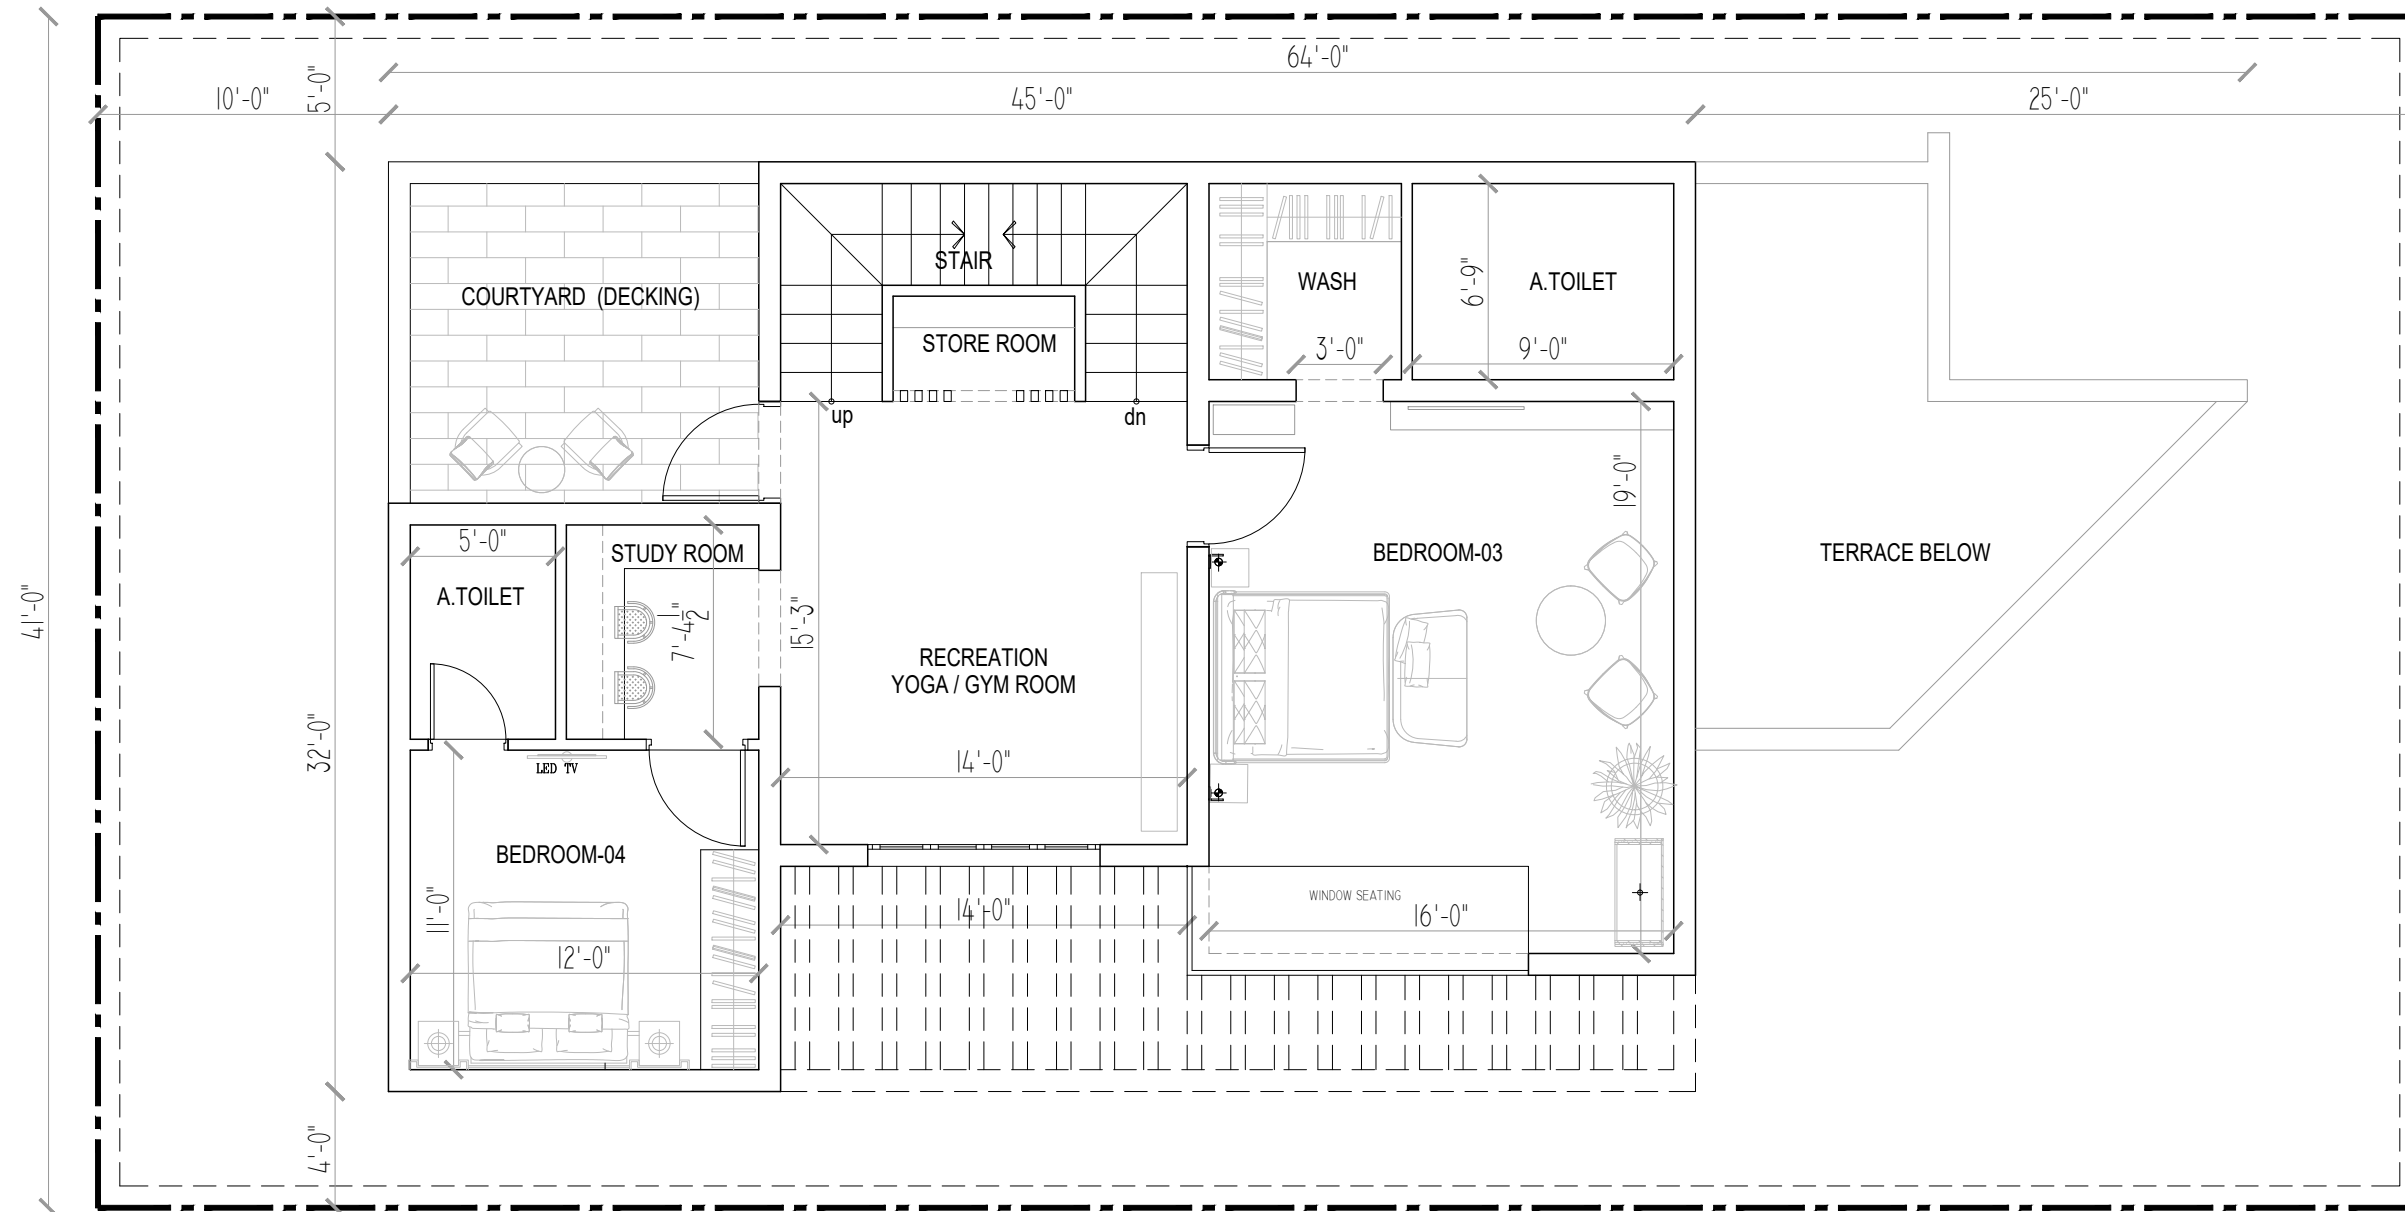

PLOT NO: 136

CLIENT:-

PROPOSED G+2 RESIDENCE FOR Mr. RAJESH


PLOT NO: 135, @ S.M.GARDENS PHASE-01,
PARIPOORNA ESTATES EXTN, KOVAIPUDUR TALUK, COIMBATORE DISTRICT.

DRAWING:-

SECOND FLOOR PLAN

DATE:- 23:02:2022

SCALE = 1"=4'0"

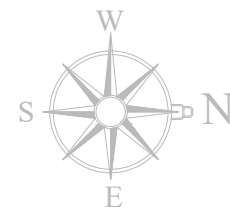

ARCHITECT :

Ar.RAJADURAI

Mob: +971501789669
E.Mail : raj2rai@gmail.com

AREA CALCULATION:

	SQ.FT
GROUND FLOOR BUILT-UP AREA	1415
FIRST FLOOR BUILT-UP AREA	1265
SECOND FLOOR BUILT-UP AREA	1120
HEADROOM BUILT-UP AREA	190
CAR PORTICO AREA	365
SEPTIC TANK AREA (10'X6'X8')	114
WATER TANK AREA	114
COMPOUND WALL (6'0" high)	242 RF.